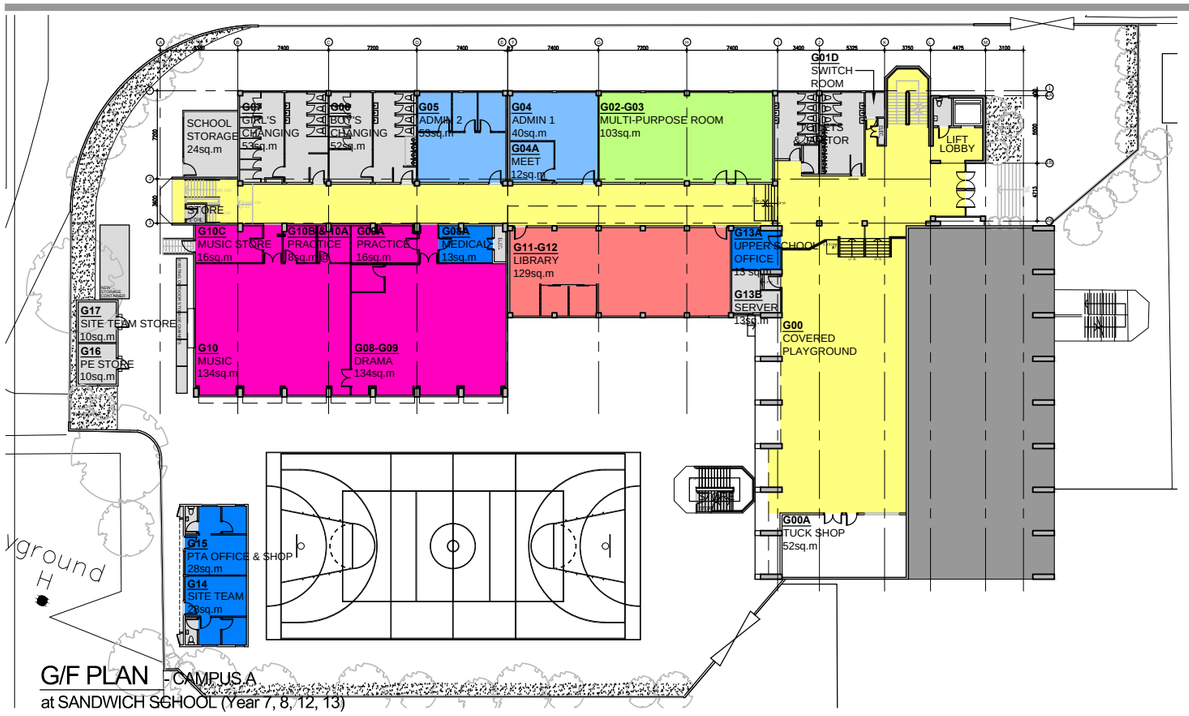

G/F PLAN - CAMPUS A
at SANDWICH SCHOOL (Year 7, 8, 12, 13)

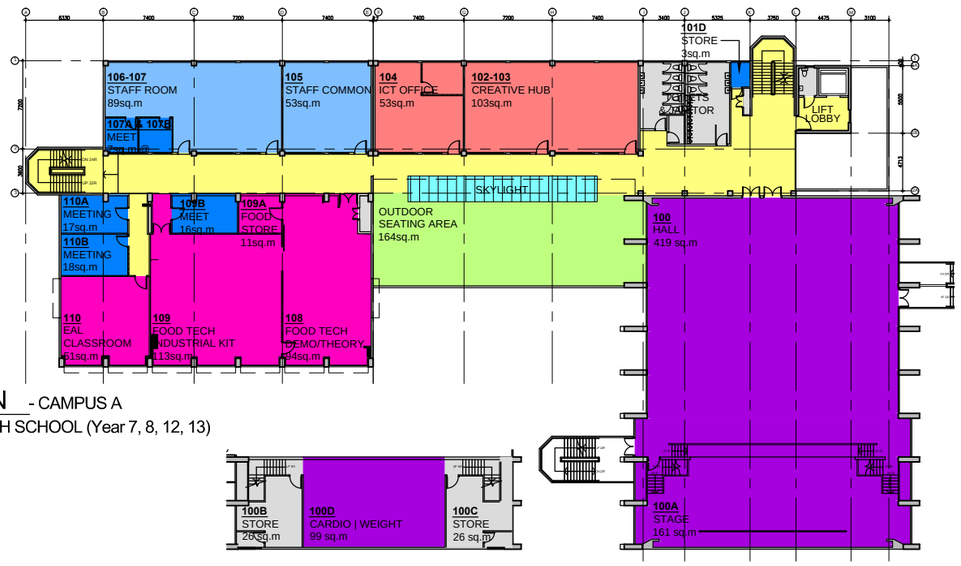

1/F PLAN - CAMPUS A
at SANDWICH SCHOOL (Year 7, 8, 12, 13)

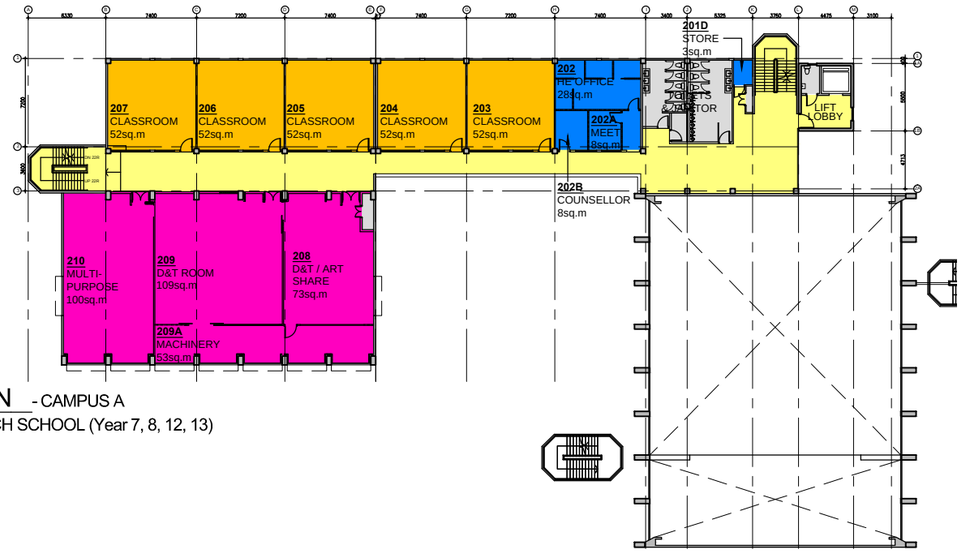

2/F PLAN - CAMPUS A
at SANDWICH SCHOOL (Year 7, 8, 12, 13)

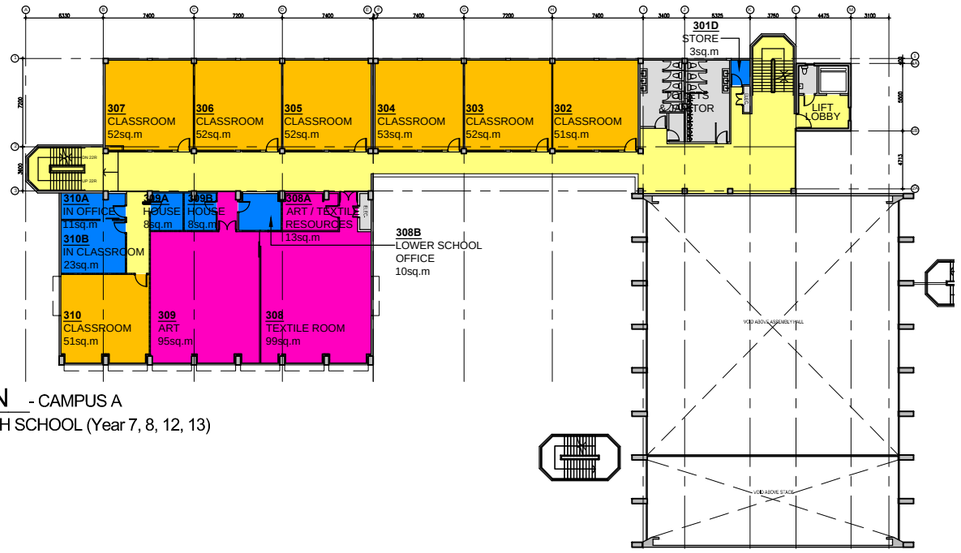

3/F PLAN - CAMPUS A
at SANDWICH SCHOOL (Year 7, 8, 12, 13)

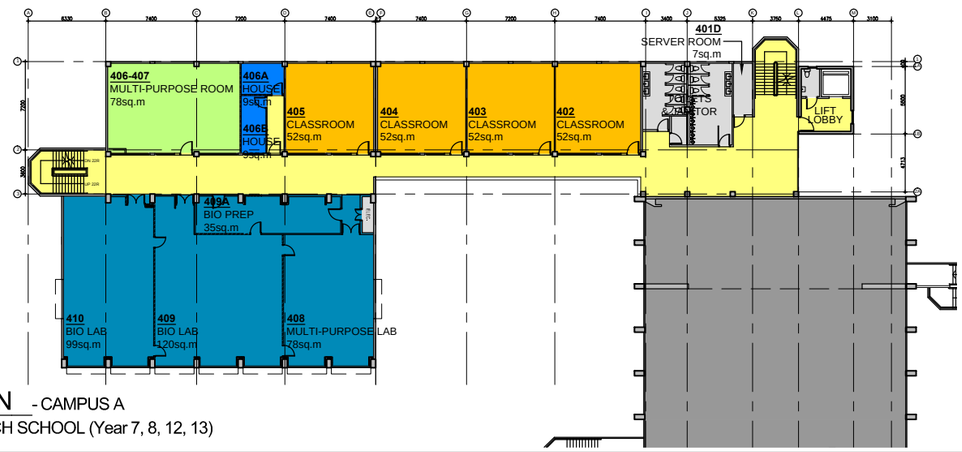

4/F PLAN - CAMPUS A
at SANDWICH SCHOOL (Year 7, 8, 12, 13)

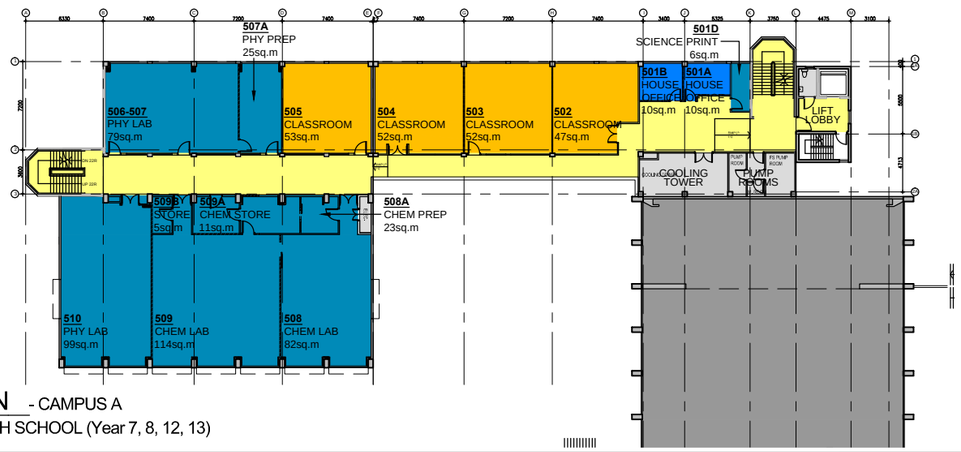

5/F PLAN - CAMPUS A
at SANDWICH SCHOOL (Year 7, 8, 12, 13)

NOTES:

- THE COPYRIGHT OF THIS DRAWING REMAINS WITH THE ARCHITECT.
- THIS DRAWING IS NOT VALID FOR CONSTRUCTION PURPOSES UNLESS EXPRESSLY CERTIFIED.
- DO NOT SCALE FROM DRAWINGS.
- ALL MEASUREMENTS MUST BE VERIFIED ON SITE.
- ALL EXISTING FIXED FURNITURE IN THE ROOMS ARE TO BE REMOVED UNLESS OTHERWISE STATED.
- FOR ALL NEW FIXED FURNITURE AND ALTERATION TO EXISTING FIXED FURNITURE, EXACT DIMENSIONS TO BE VERIFIED ON SITE AND SHOP DRAWINGS TO BE SUBMITTED FOR APPROVAL.
- RELOCATION OF EXISTING FURNITURE AND EQUIPMENT FROM IS (ISLAND SCHOOL) INCLUDES UNINSTALLING FROM EXISTING LOCATION, PROPER PROTECTION, TRANSPORTATION, REINSTALLATION AT NEW LOCATION, RELEVANT DUCTING AND VENT CONNECTIONS, TESTING AND REINSTATEMENT OF ADJACENT FINISHES.
- ALL DEMOLITION WORKS SHALL INCLUDE ALL RELEVANT RELATED WORKS SUCH AS REINSTATEMENT AND REPAIR OF ADJACENT AREAS TO MATCH.
- LOOSE FURNITURE LAYOUT IN DOTTED LINES ARE FOR REFERENCE ONLY.
- MAIN CONTRACTOR IS RESPONSIBLE FOR ALL RELEVANT COORDINATION, BUILDER'S WORKS AND BUILDING SERVICES INSTALLATION IN RELATION TO THE INSTALLATION OR RELOCATION OF SPECIAL ITEMS, UNLESS OTHERWISE STATED.
- FINISHES APPLY TO ALL OVERHEAD SURFACES, INCLUDE BUT NOT LIMITED TO SOFFITS, CEILINGS, BEAMS, ETC.
- FINISHES APPLY TO ALL VERTICAL SURFACES, INCLUDING WALLS, COLUMNS AND PARTY WALL.

- STAFF ROOM / ADMIN OFFICE
- SMALL OFFICE / MEETING ROOMS
- TOILET & STORE
- COMMUNAL / MULTI-PURPOSE SPACES
- TUCK SHOP / BOOTH
- CIRCULATION

REV.	DATE		APPROVED / CHECKED BY
7	MAY.19	TENDER/ISSUANCE	PS/BT
6	APR.19	TENDER/ISSUANCE	PS/BT
5	MAR.17	SCOPE REVIEW UPDATE	PS/BT
4	OCT.16	SCOPE REVIEW UPDATE	PS/BT
3	JUN.16	DD REPORT UPDATE	PS/BT
2	MAY.16	DD REPORT	PS/BT
1	APR.16	UPDATED LAYOUT	PS/BT
0	FEB.16	LAYOUT	PS/BT

Project

PREPARATION OF DECANTING SITES FOR ISLAND SCHOOL REDEVELOPMENT

Drawing Title

OVERALL LAYOUT PLANS AT SANDWICH SCHOOL (Year 7, 8, 12, 13) CAMPUS A

Drawing No.

ISD_D-010 (A-Overall)

Project Ref : T 15679

Scale : 1:500

Thomas Chow Architects Limited
Rm 1711, Eastern Harbour Centre
28 Hoi Chak Street, Quarry Bay
Hong Kong
TEL : 3588 9640 FAX : 2516 5105

Signature for Submission/Construction

LEGEND

- WA1 / WA2 NEW DRY WALL
- WB1 / WB2 NEW DRY WALL (ACOUSTIC)
- WC1 / WC2 NEW DRY WALL (1HR FRR)
- NEW 1HR FRR BLOCK WALL
- NEW NON-RATED BLOCK WALL
- NEW RC WALL
- NEW COUNTERTOP
- COUNTERTOP RELOCATED FROM IS